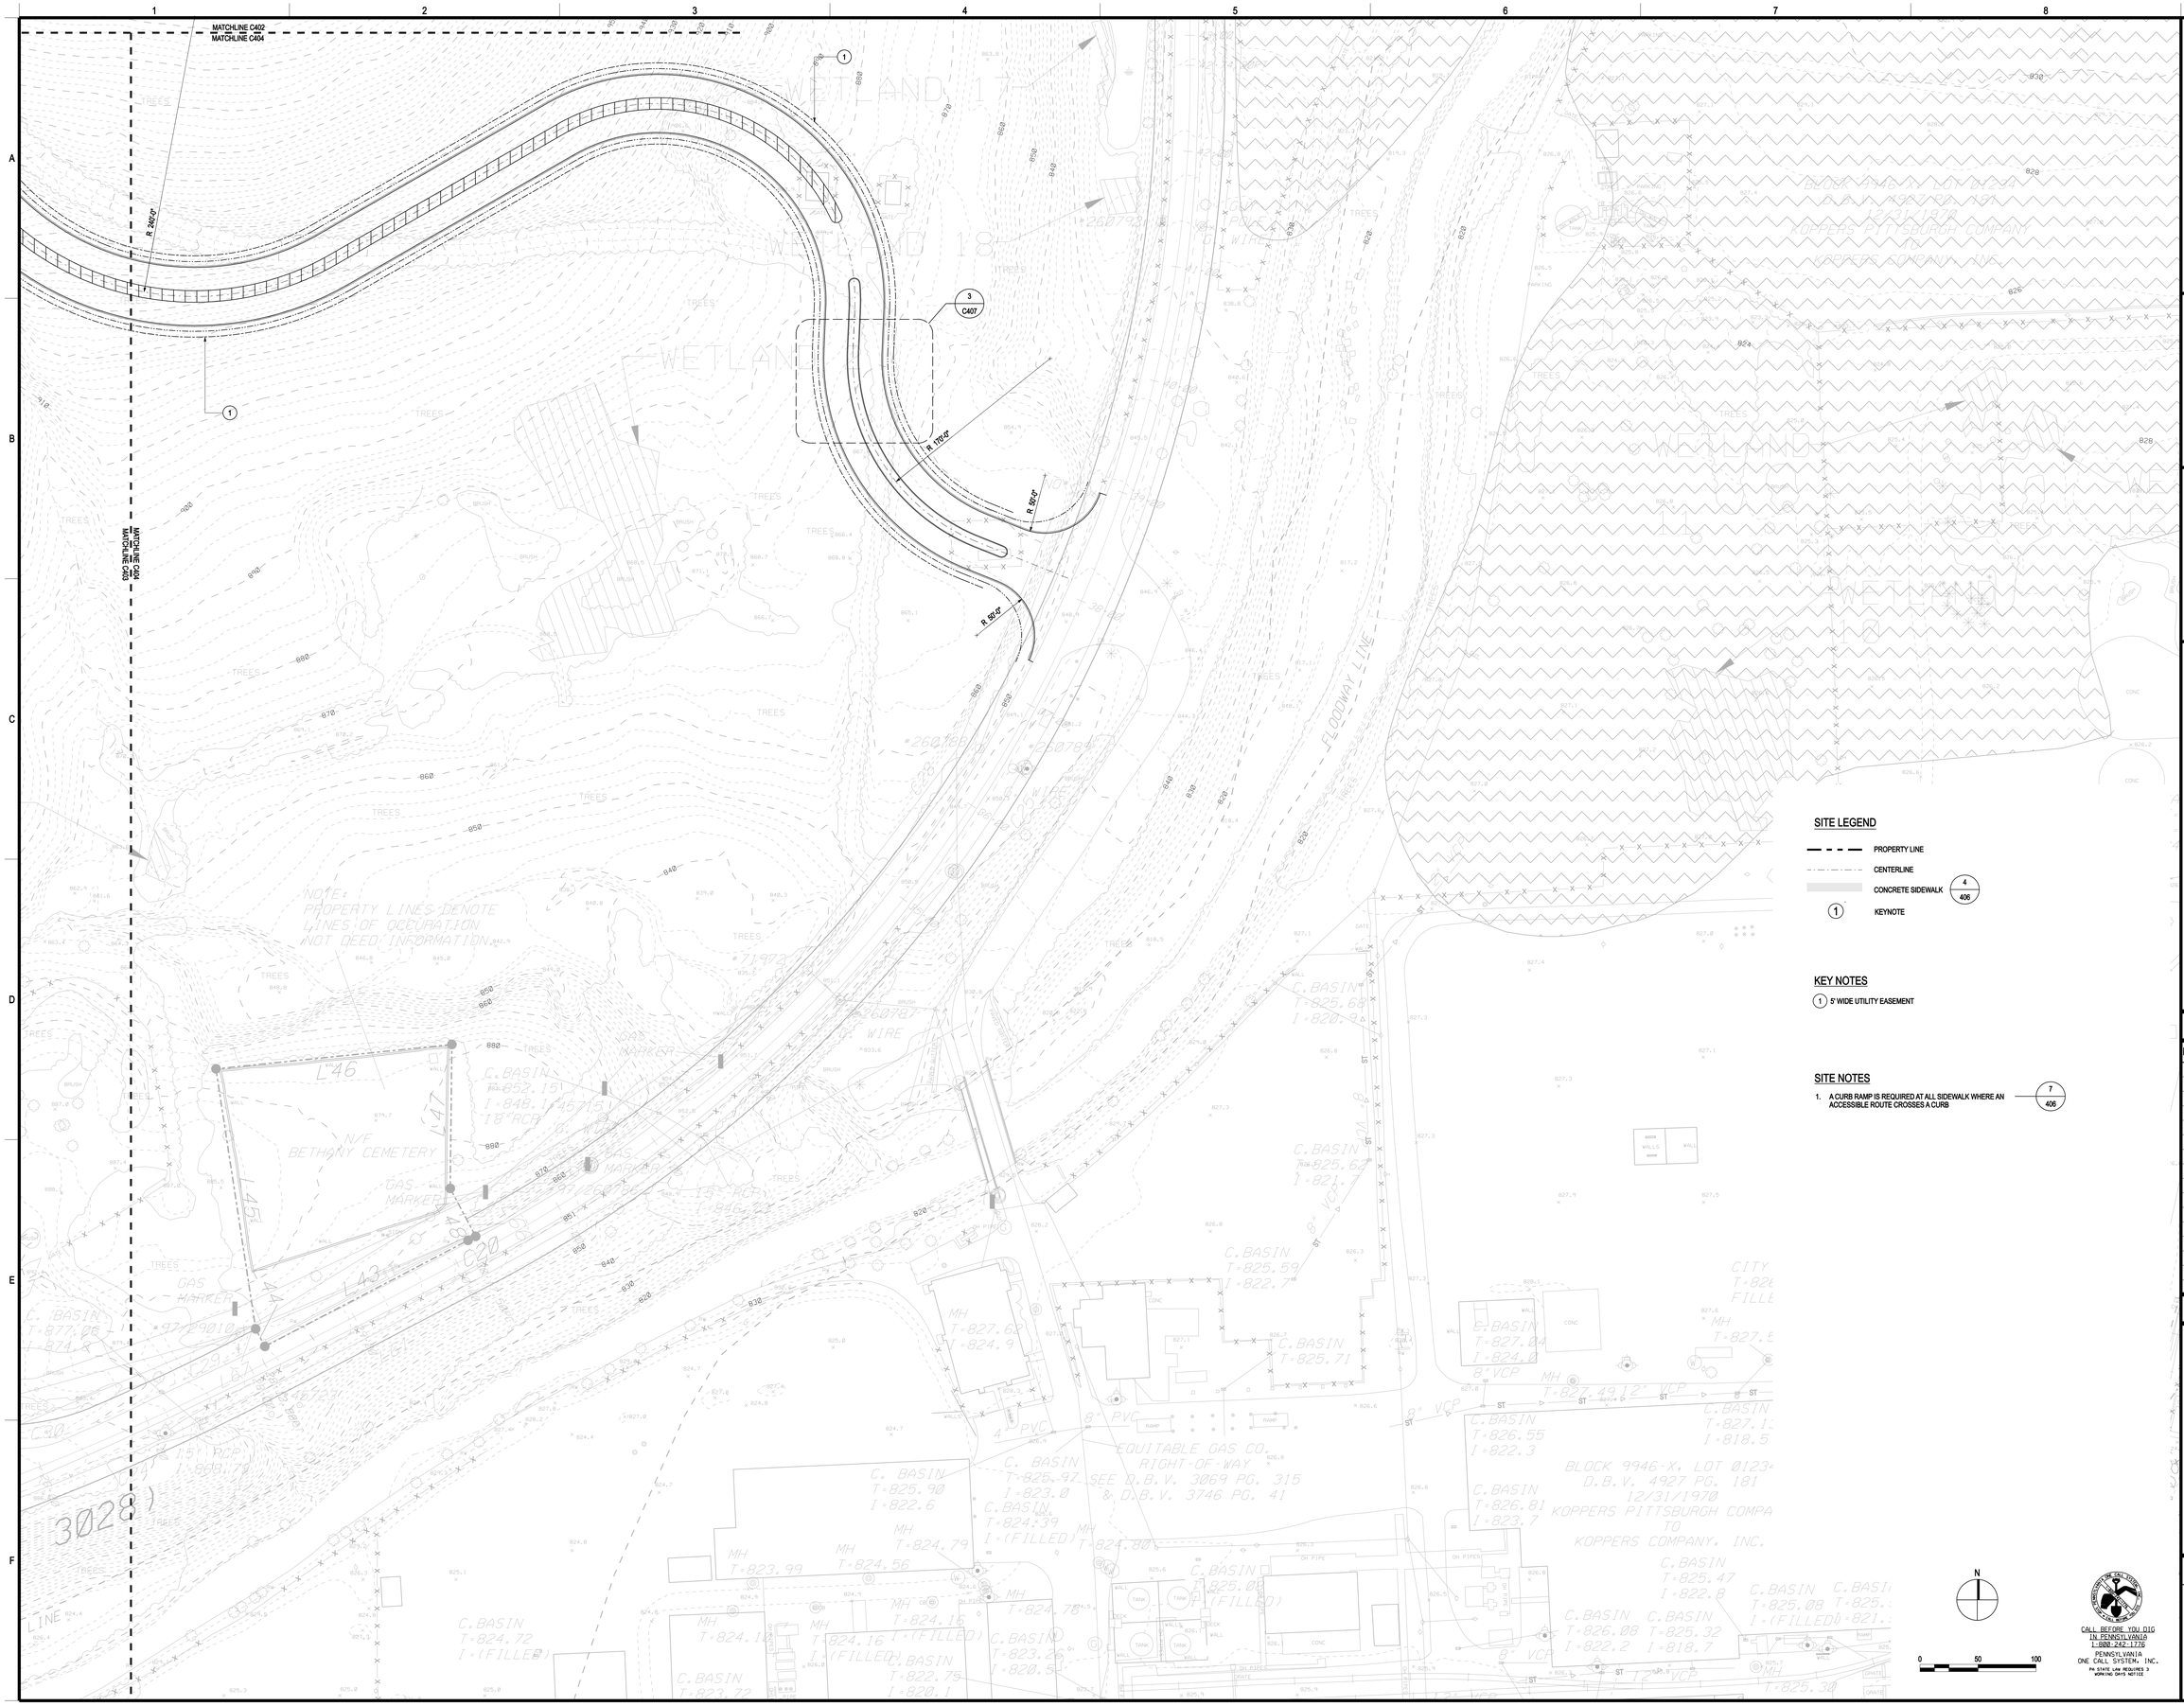

SITE LEGEND

- PROPERTY LINE
- CENTERLINE
- CONCRETE SIDEWALK (4 / 406)
- (1) KEYNOTE

KEY NOTES

(1) 5' WIDE UTILITY EASEMENT

SITE NOTES

1. A CURB RAMP IS REQUIRED AT ALL SIDEWALK WHERE AN ACCESSIBLE ROUTE CROSSES A CURB (7 / 406)

N

0 50 100

CALL BEFORE YOU DIG
IN PENNSYLVANIA
1-800-242-1776
PENNSYLVANIA
ONE CALL SYSTEM, INC.
PA STATE LAW REQUIRES 3
WORKING DAYS NOTICE

BURT, HILL
ARCHITECTURE ENGINEERING INTERIOR DESIGN LANDSCAPE MASTER PLANNING

650 SMITHFIELD STREET SUITE 2600
PITTSBURGH, PA 15222
TEL: 412 394 7000
FAX: 412 394 7880

BOSTON, MA
BUTLER, PA
CLEVELAND, OH
DUBAI, UAE
PHILADELPHIA, PA
PITTSBURGH, PA
WASHINGTON, DC

© 2005 Burt Hill

Seal

Seal

EQA Landmark Communities

NEWBURY RIDGE

South Fayette Township, Pennsylvania

Revisions

No.	Date	By	Description

Date JULY 26, 2007

Drawing Name

Site Plan - Partial Plan D

Project Number 05079.02

Drawing Number

C404