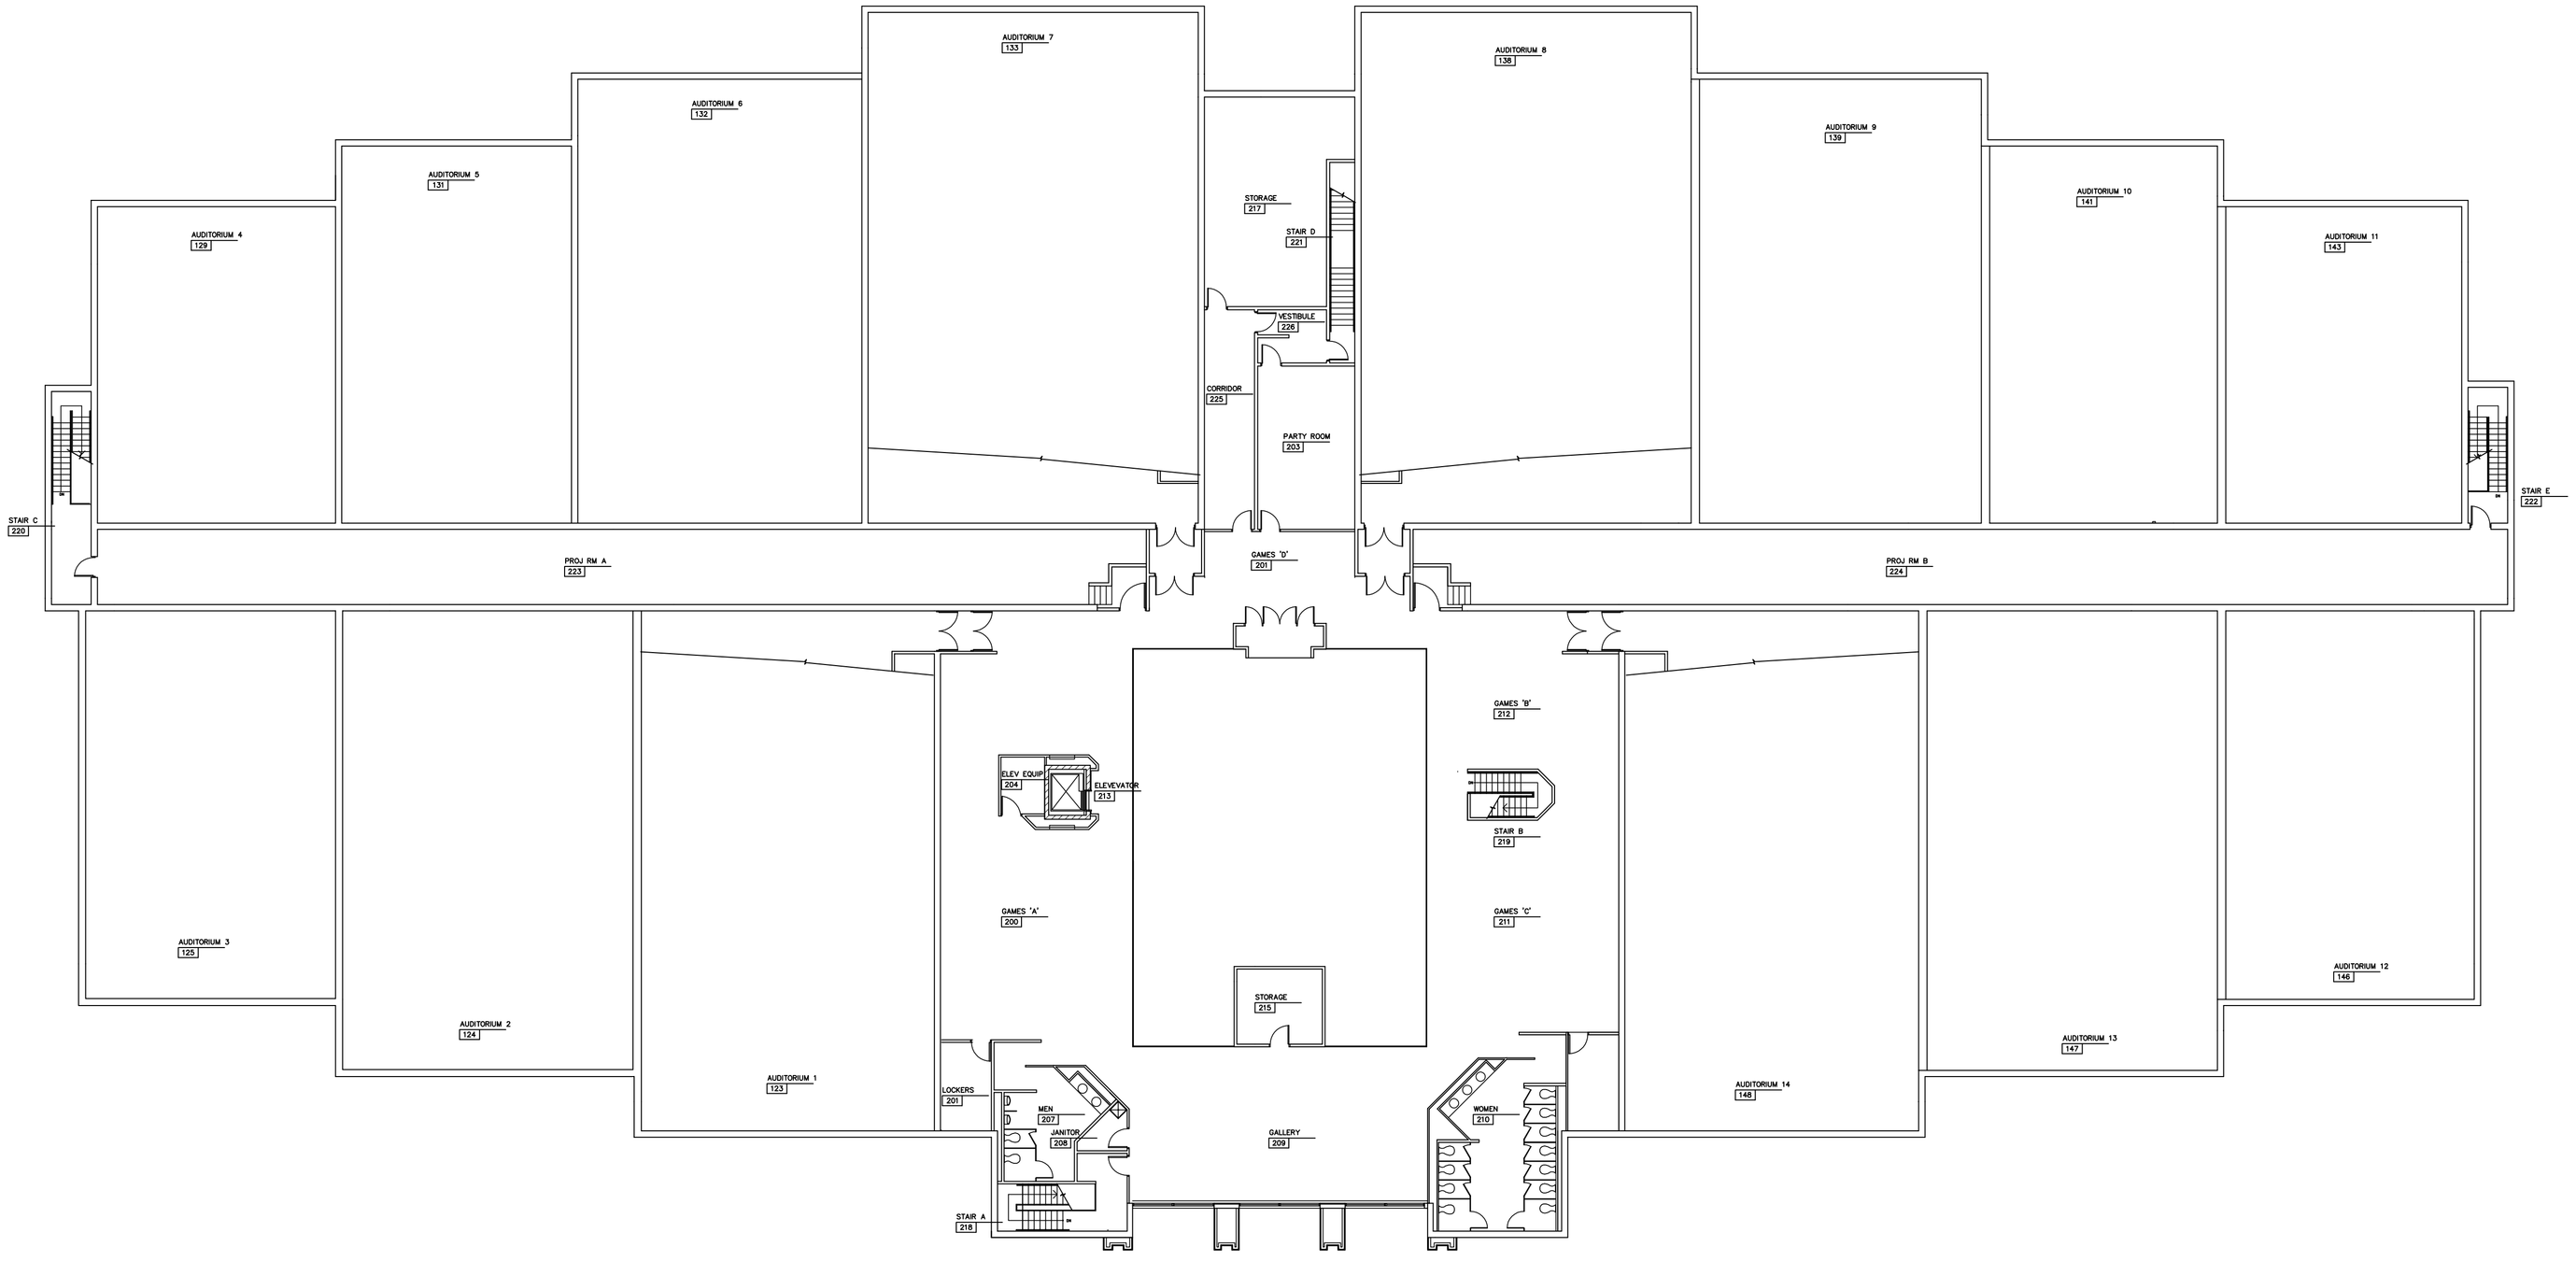

SECOND FLOOR PLAN

62,025 S.F.

1/16" = 1'-0"

TOTAL SEATS: 3004 PLUS 60 HC

0 2' 10' 20' 40'

N BLDG NORTH

NOTE: COLUMN CENTERLINES/GRID ARE BASED OH EXISTING SYSTEM ESTABLISHED FOR MULACH STEEL BUILDING WHICH FORMERLY OCCUPIED THE SITE.

REVISIONS	BY

SOLOMON ARCHITECTURE / DESIGN GROUP

301 East Main Street, Second Floor
Carnegie, PA 15106
(412) 722-0262 (Ph) (412) 722-0264 (Fax)
E-mail: kerry@sa-dg.net

PROPOSED CINEMA COMPLEX
FOR
KLM THEATRE PARTNERS, L.P. D.B.A.
STAR CITY

ROUTE 50 SOUTH FAYETTE, PA

DRAWN	RCM
CHECKED	KES
DATE	8-9-99
SCALE	1/16" = 1'-0"
JOB NO.	9929
SHEET	A1.2
OF	SHEETS

COPYRIGHT © 1999
KERRY E. SOLOMON ARCH'T
ALL RIGHTS RESERVED